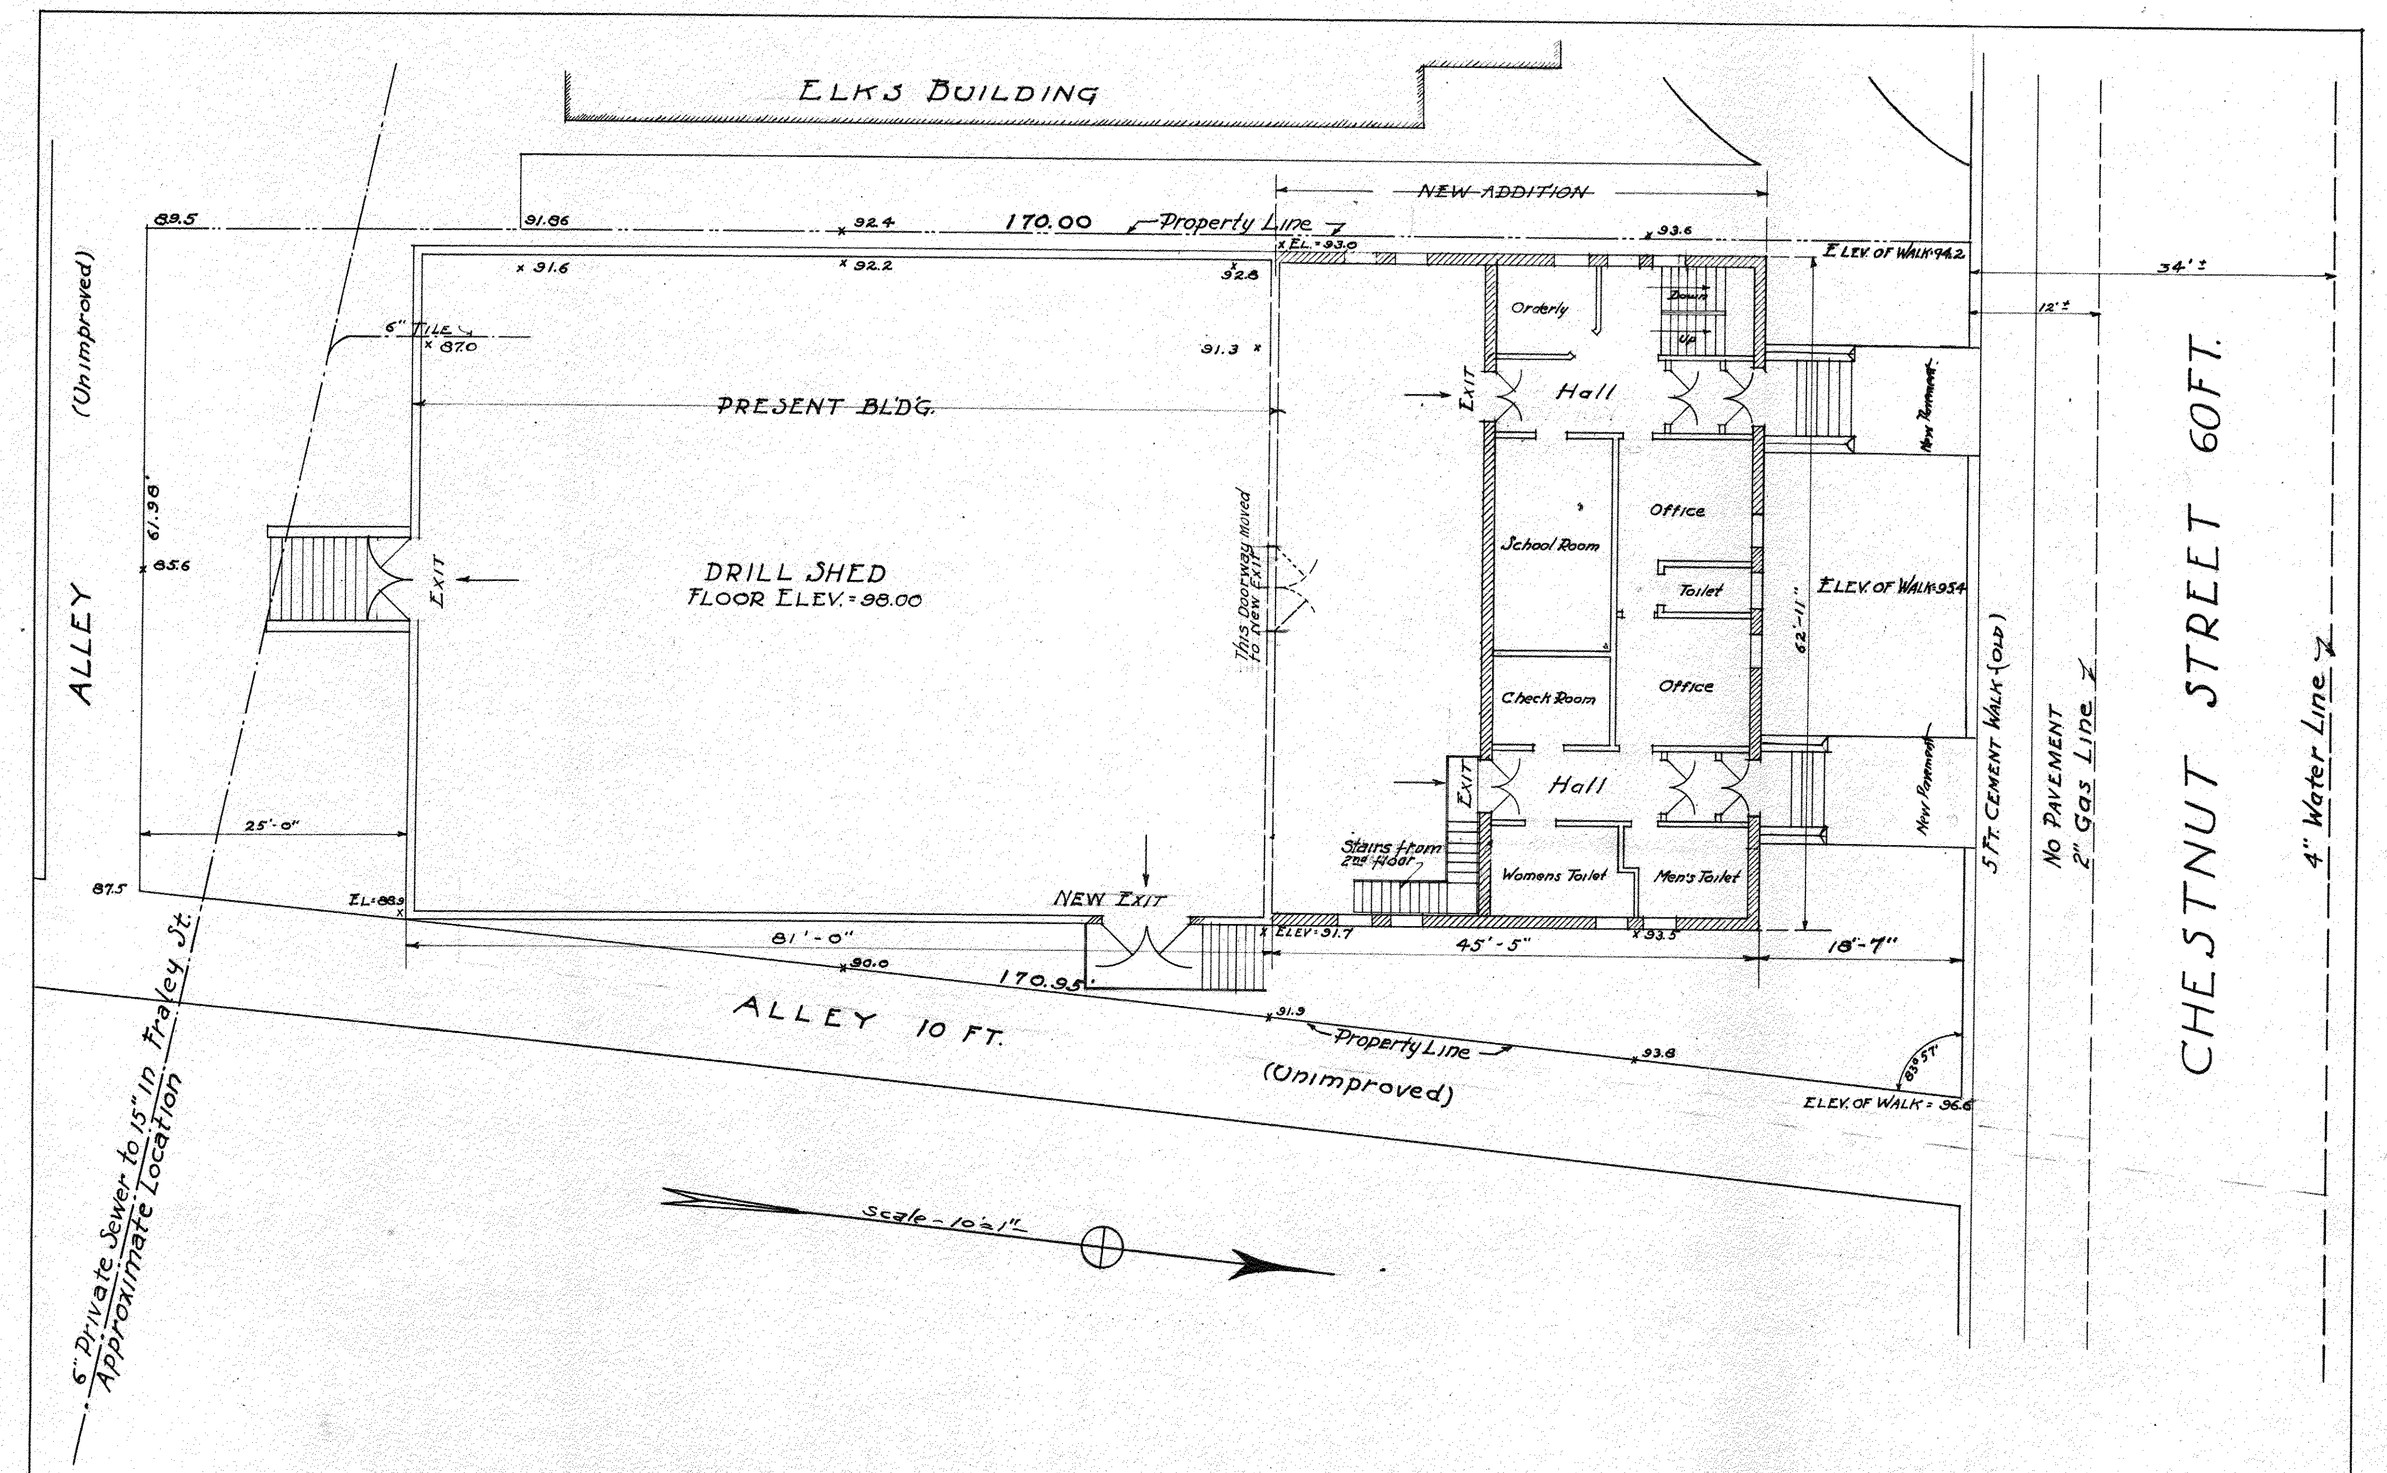

APPROVED _____
GOVERNOR COMMONWEALTH OF PENNSYLVANIA
APPROVED _____
SECRETARY DEPT OF PROPERTY & SUPPLIES
APPROVED _____
CHIEF ENGINEER DEPT OF PROPERTY & SUPPLIES
SUBMITTED _____
ARCHITECT
ACCEPTED _____
CONTRACTOR

REVISED

PLOT PLAN

ADMINISTRATION BUILDING
PENNSYLVANIA NATIONAL GUARD ARMORY

KANE, PENNA.
JOSEPH F. KUNTZ - REGISTERED ARCHITECT
PITTSBURGH, PENNA.

NOV. 1929
SCALE 10"=1'-0"

COMMONWEALTH OF PENNSYLVANIA
JOHN S. FISHER - GOVERNOR
HARRISBURG, PENNSYLVANIA
DEPT. OF PROPERTY & SUPPLIES
B. E. TAYLOR SEC. FRANK ST. CLAIR JR. CHIEF ENGR.

SHEET No. 10