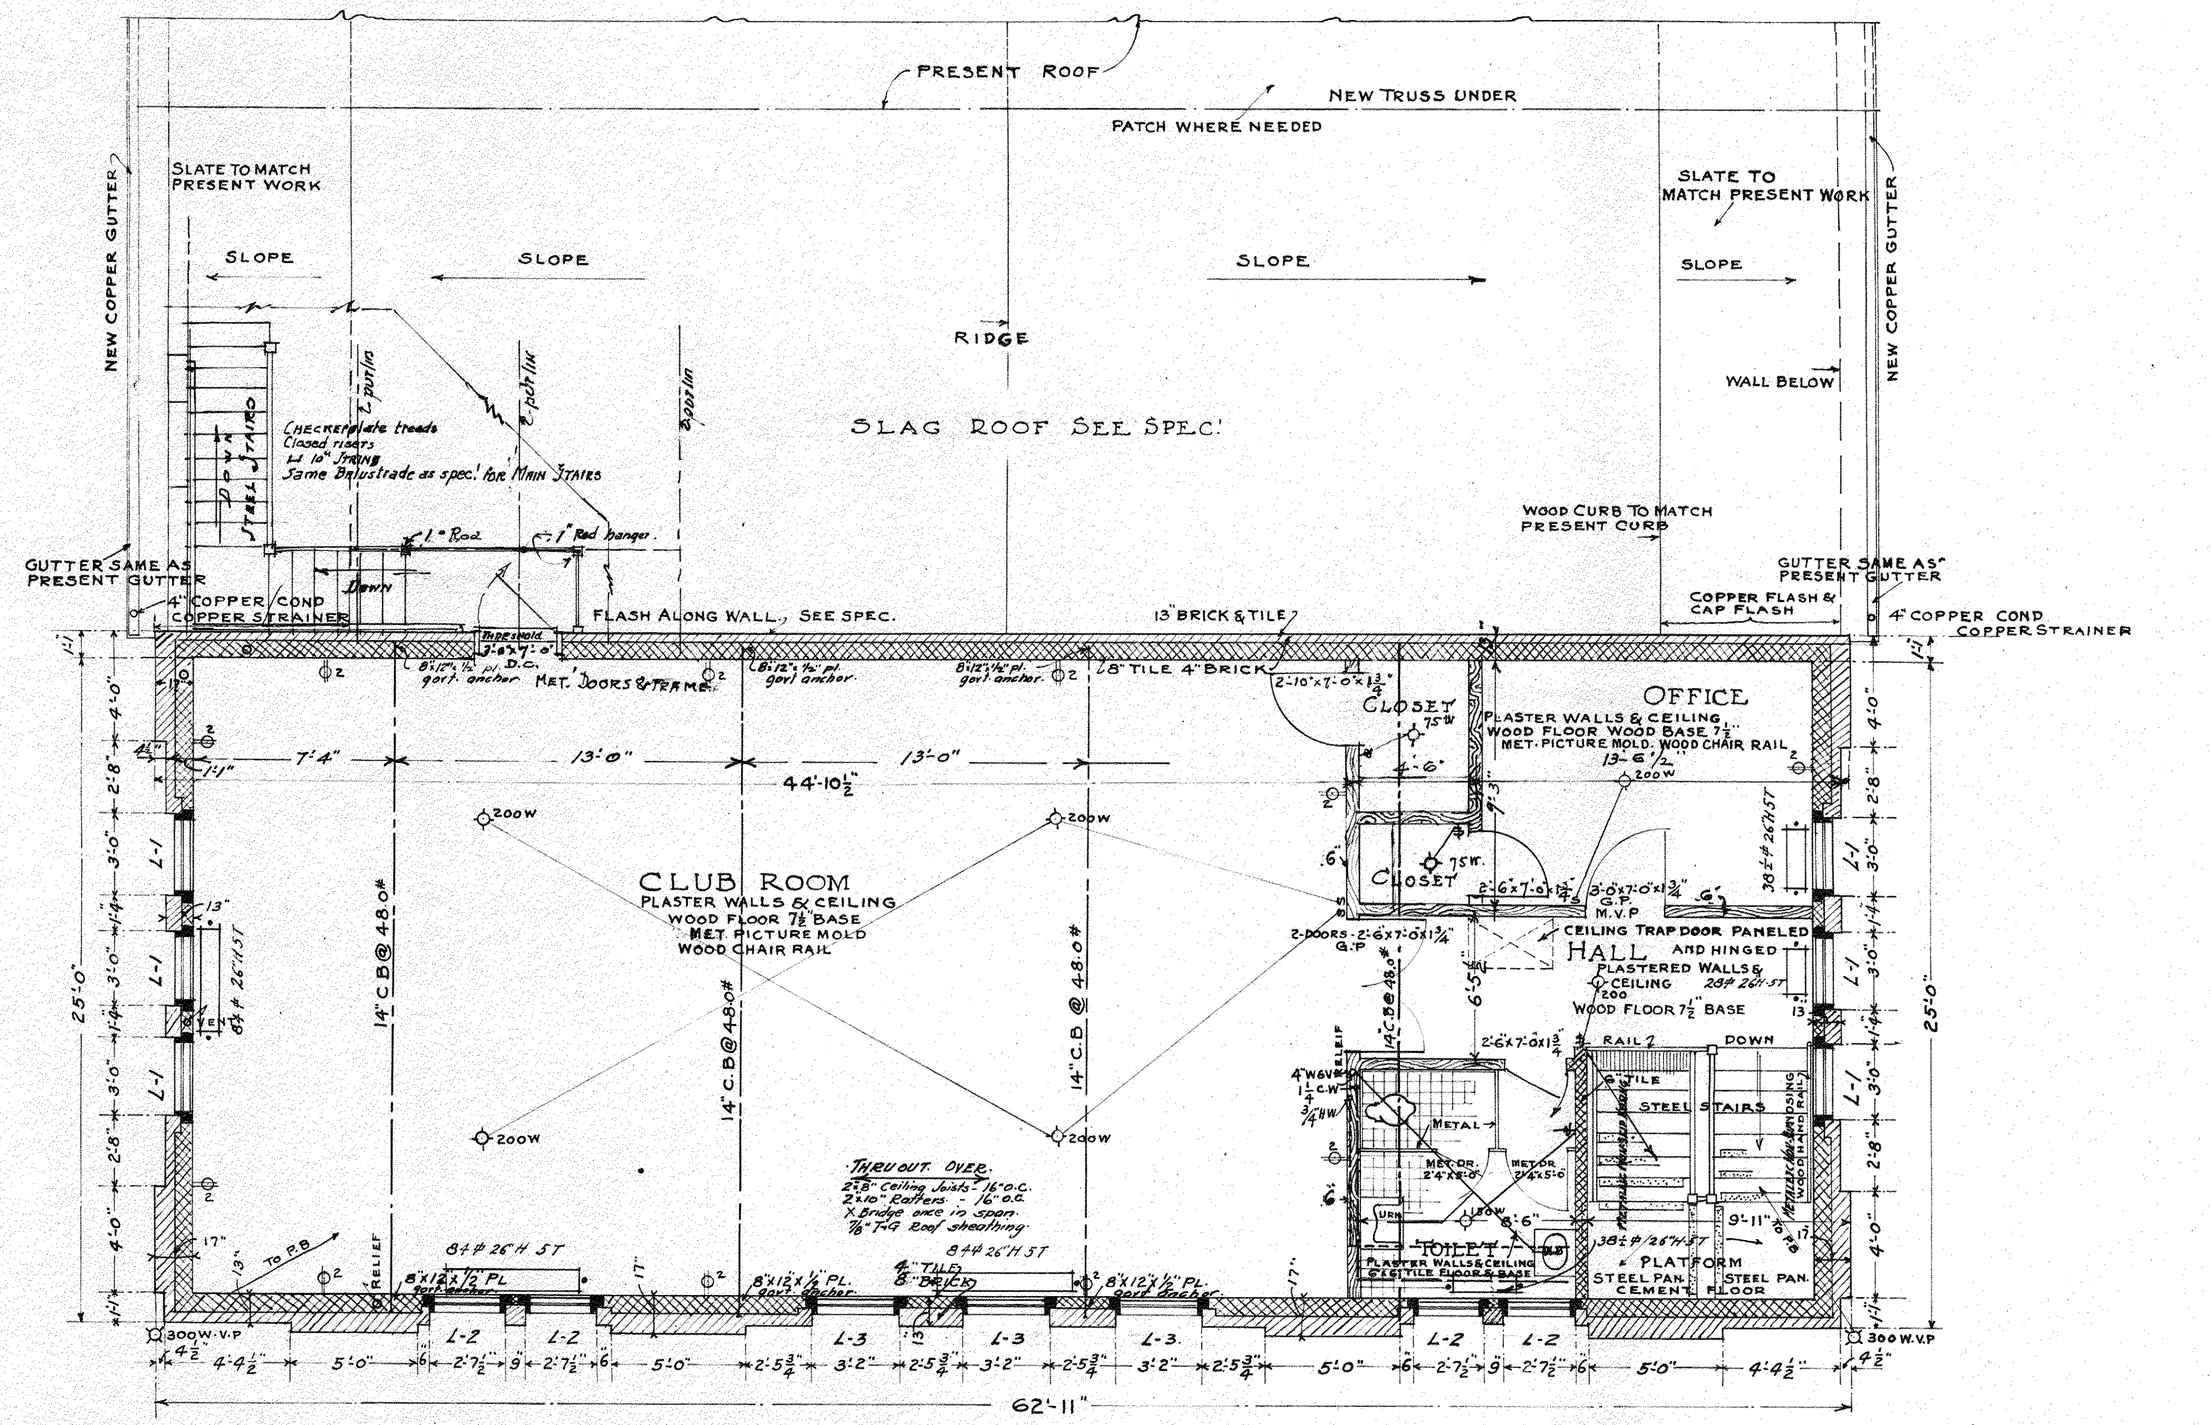

APPROVED	GOVERNOR COMMONWEALTH OF PENNSYLVANIA
APPROVED	SECRETARY DEPT OF PROPERTY & SUPPLIES
APPROVED	CHIEF ENGINEER DEPT OF PROPERTY & SUPPLIES
SUBMITTED	ARCHITECT
ACCEPTED	CONTRACTOR

REVISED

SECOND FLOOR PLAN

ADMINISTRATION BUILDING
PENNSYLVANIA NATIONAL GUARD ARMORY

KANE, PENNA

JOSEPH F. KUNTZ REGISTERED ARCHITECT
PITTSBURGH, PENNA.

Nov. 1929
SCALE 1/4" = 1'-0"

COMMONWEALTH OF PENNSYLVANIA
JOHN S. FISHER GOVERNOR
HARRISBURG PENNSYLVANIA
DEPT. OF PROPERTY & SUPPLIES
B. E. TAYLOR SEC. FRANK ST. CLAIR JR. CHIEF ENGR

SHEET No. 8