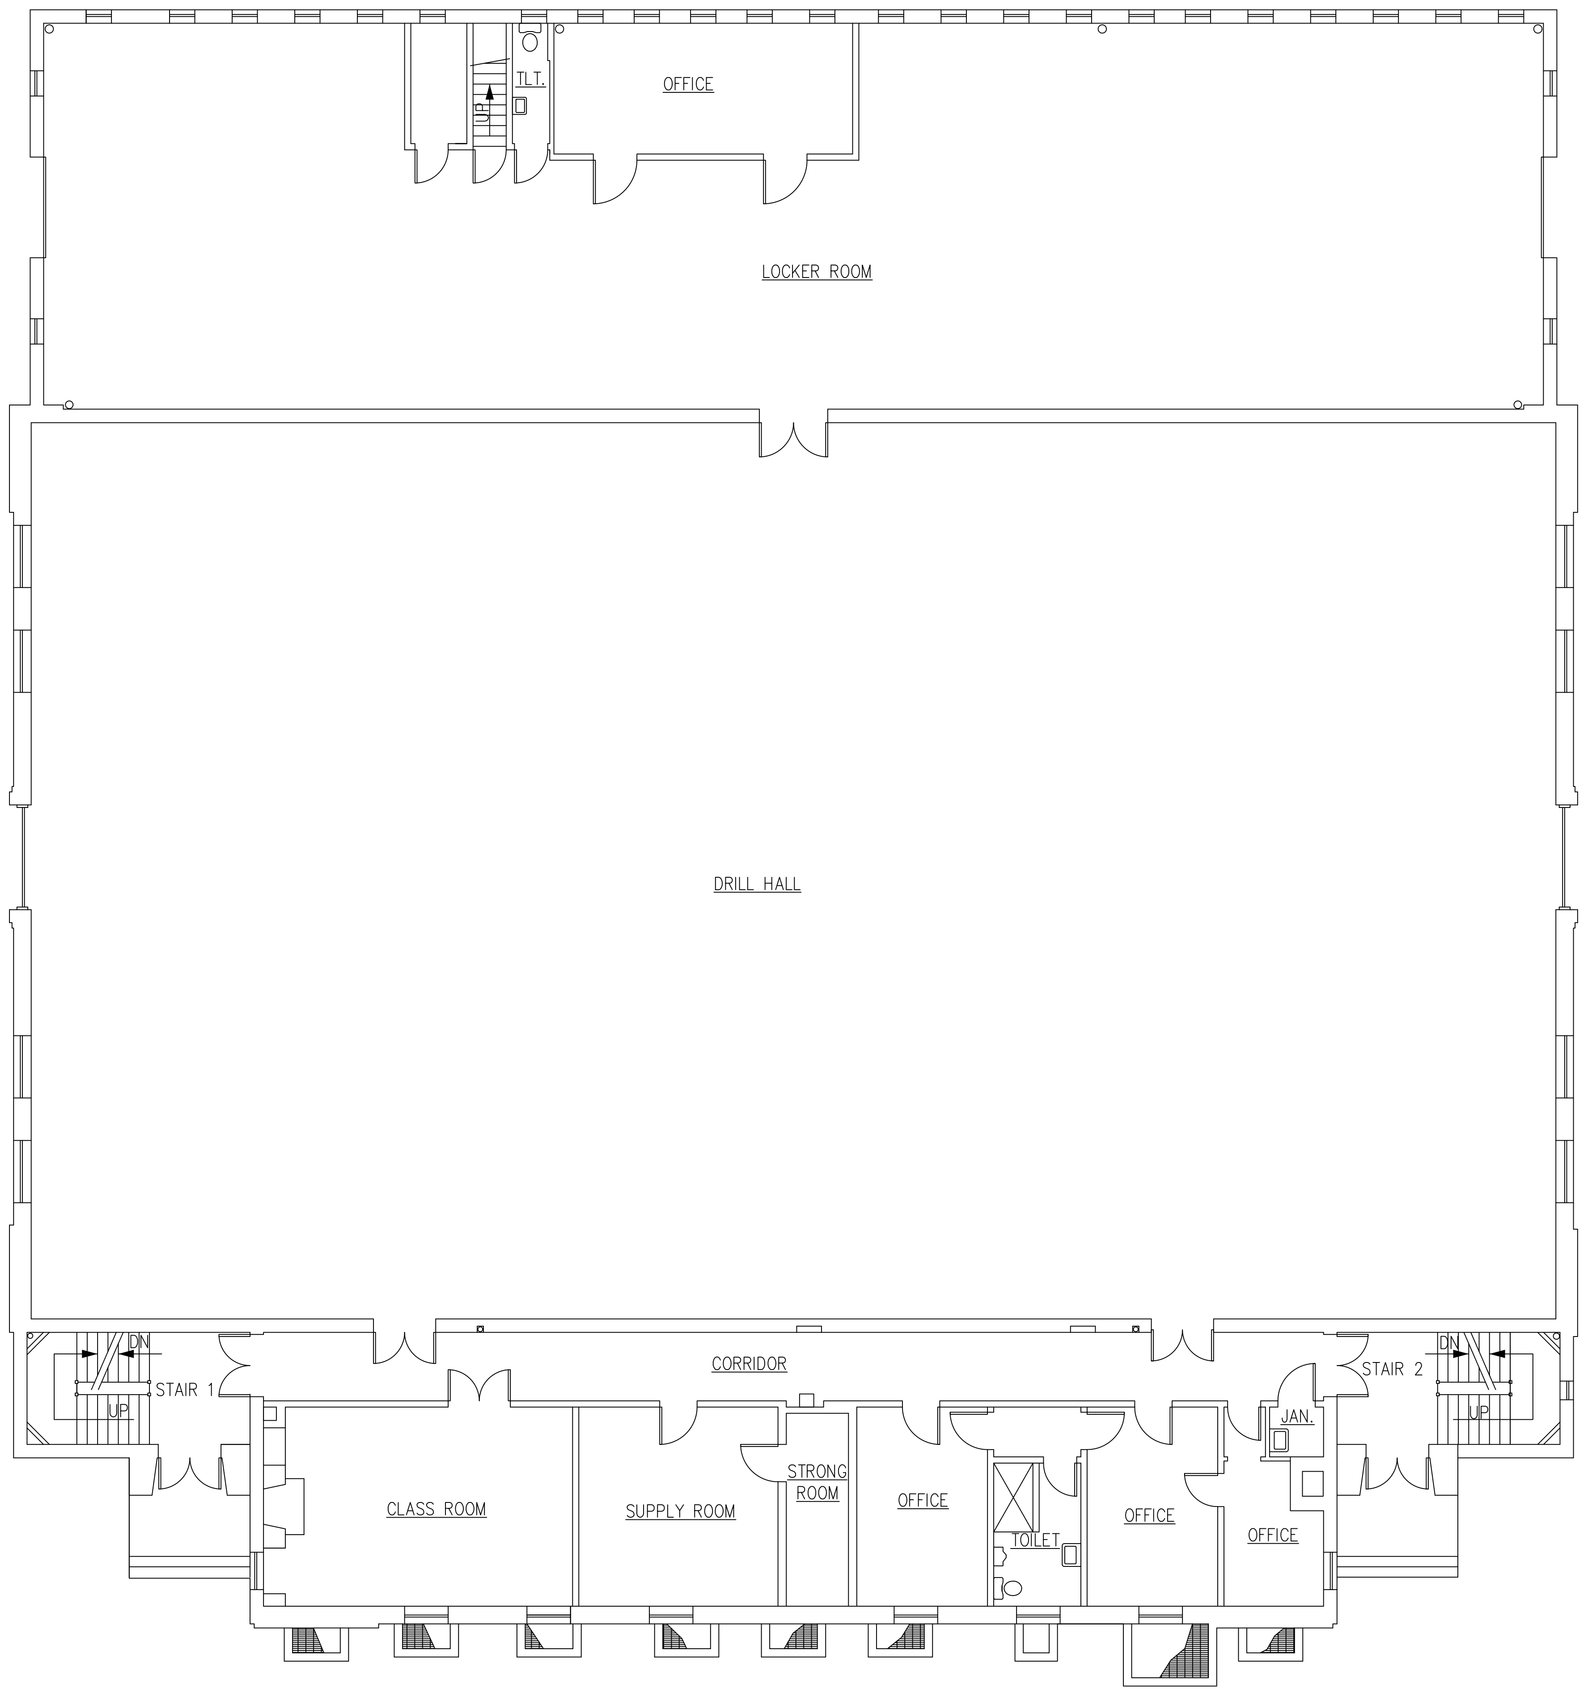

FIRST FLOOR PLAN

SCALE: 1/8" = 1'-0"

FACILITY:

DEPARTMEN[redacted]ARY AFFAIRS
104TH [redacted]RMORY

PROJECT:

DRAWING:

FIRST [redacted]LAN

COMMONWEALTH OF PENNSYLVANIA
DEPARTMENT OF MILITARY AFFAIRS
FORT INDIANTOWN GAP
ANNVILLE • LEBANON COUNTY • PA • 17003-5002

–	SEPT. 1999	2 OF 3
–	AS SHOWN	–